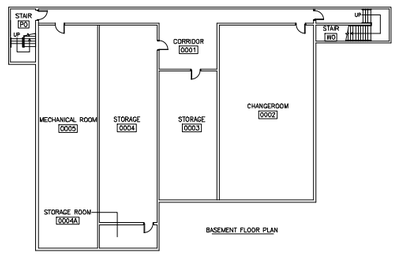

BASEMENT FLOOR PLAN

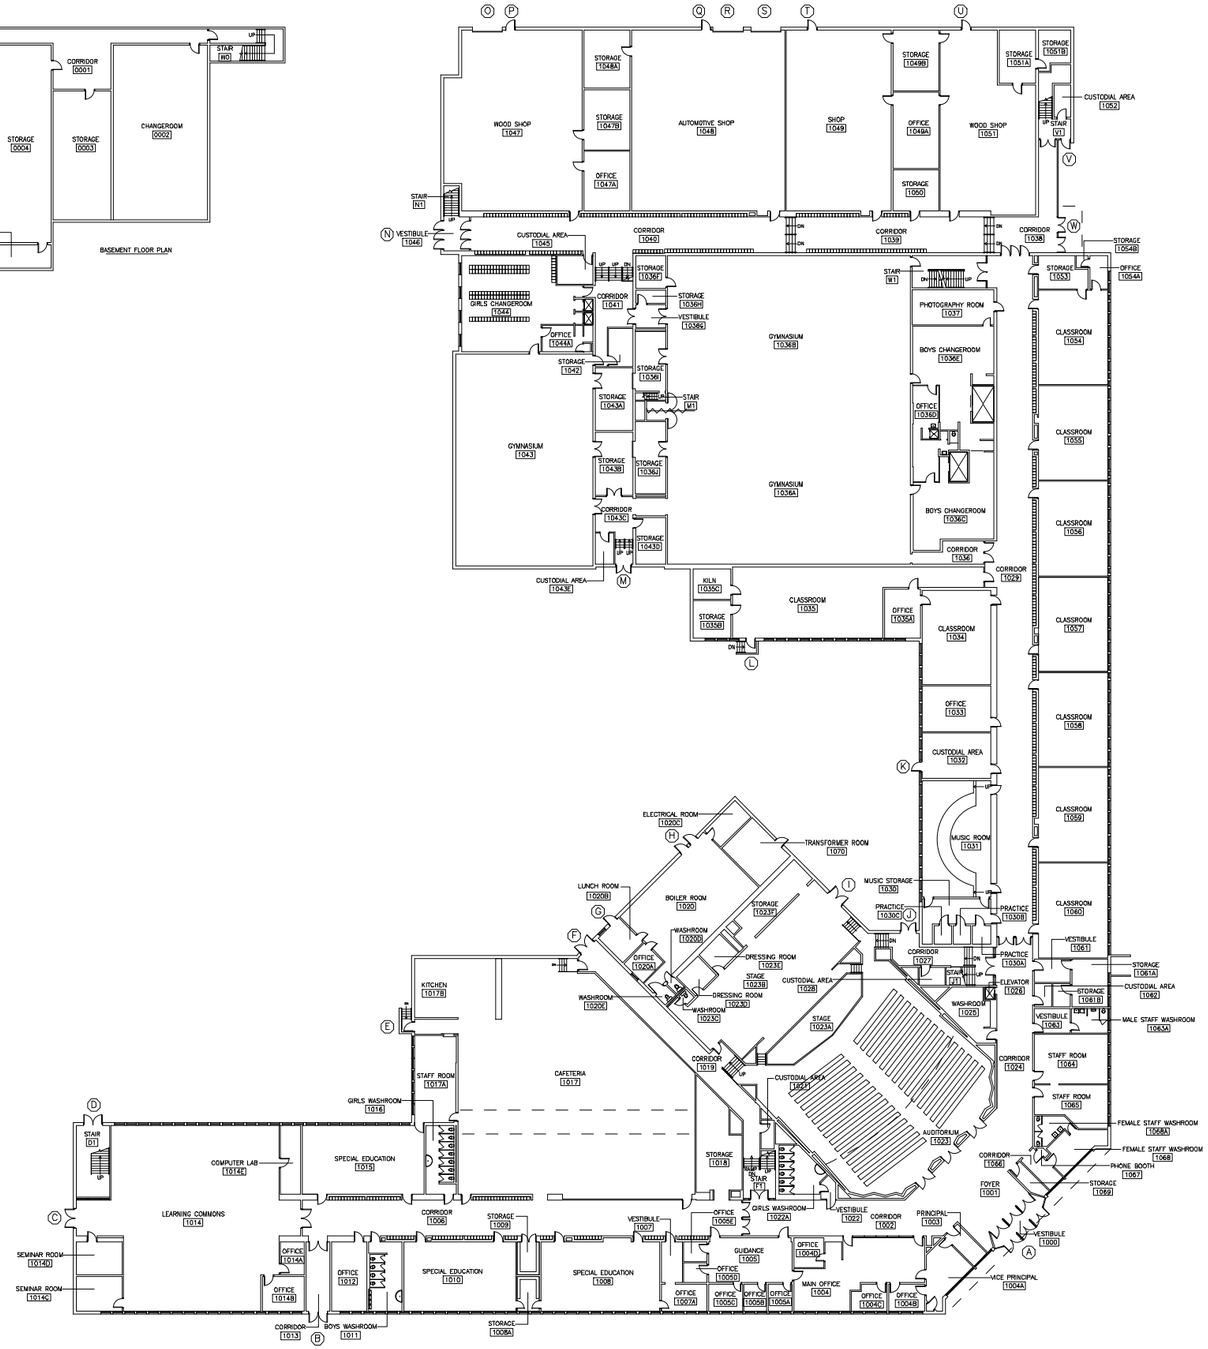

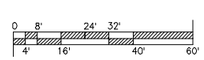

N.F. HENDERSON (BARTON) – HAMILTON, ON

HAMILTON – WENTWORTH
DISTRICT SCHOOL BOARD

REV	DATE	DESCRIPTION	BY	CHKD

N.F. HENDERSON (BARTON) – HAMILTON, ON
SECONDARY SCHOOL

TITLE
FIRST FLOOR PLANS
ARCHITECTURAL

SCALE: 1/16" = 1'-0"	DRAWN: BAR DATE: AUGUST 2017	CHKD: DAS DATE: JULY 17	APVD: DAS DATE: JULY 17
CONTRACT No. 010	DWG No. A-F1		REV 00

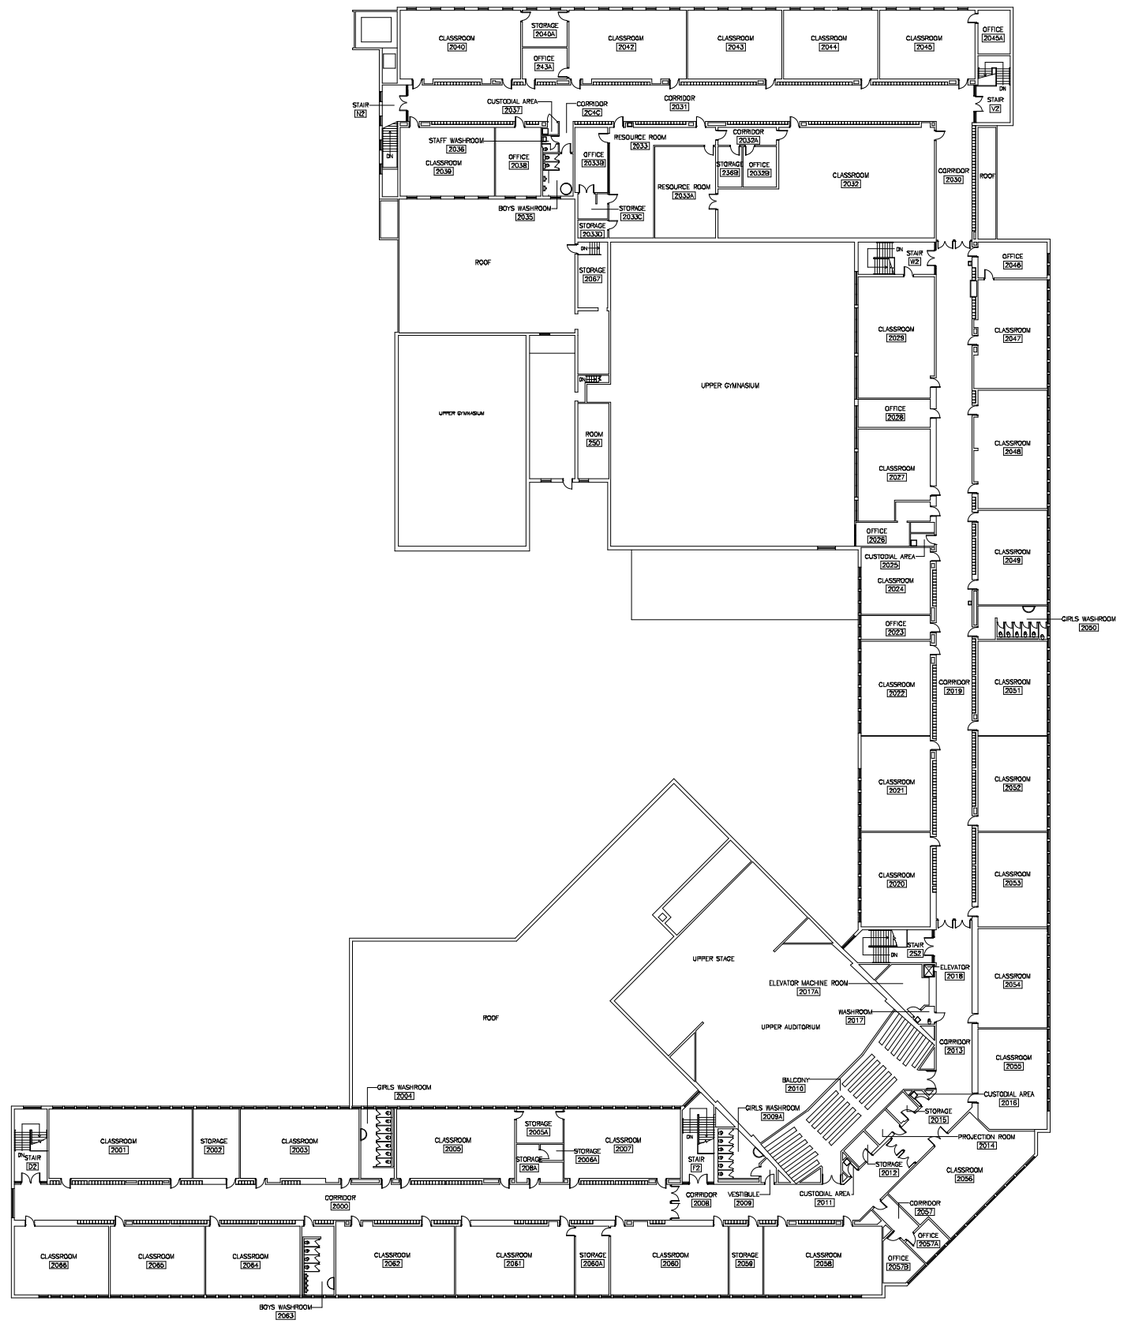

0 8' 24' 32'
4' 16' 40' 60'

N.F. HENDERSON (BARTON) – HAMILTON, ON

HAMILTON – WENTWORTH
DISTRICT SCHOOL BOARD

NO	DATE	DESCRIPTION	BY	CHKD

N.F. HENDERSON (BARTON) – HAMILTON, ON
SECONDARY SCHOOL

TITLE
SECOND FLOOR PLANS
ARCHITECTURAL

SCALE: 1/16" = 1'-0"	DRAWN: DAB DATE: AUGUST 2007	CHKD: DAB DATE: AUG 17	APPD: DAB DATE: AUG 17
CONTRACT No. 010	DWG No. A-F1	REV. 00	